


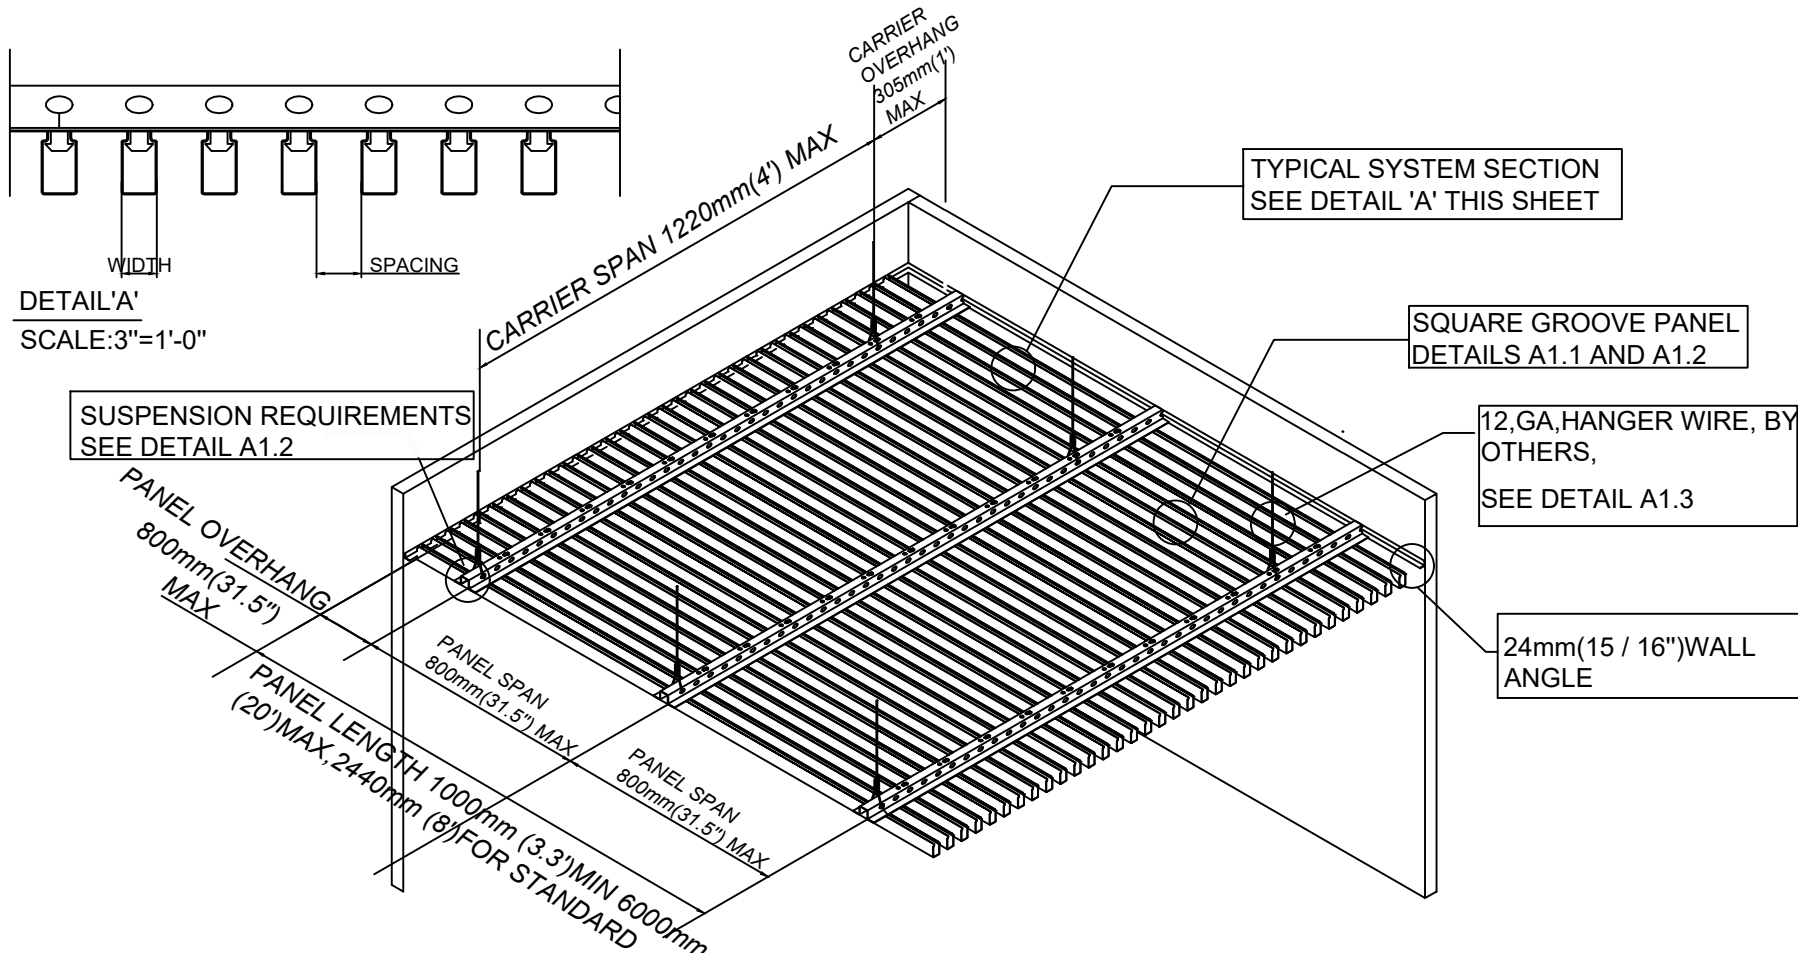

INTERIOR INSTALLATION



The provided drawings show typical installation. Talent Building Products, Inc. assumes no responsibility and liability for any errors that may inadvertently appear in the drawings.

Sacramento.ca

857 272 5920

www.talentceilings.com

SPECIFICATIONS

MATERIAL:ALUMINUM COLD-ROLLED
BAFFLE PANEL,STEEL PANEL CARRIER


FINISH:POWDER COAT,PRE-PAINTED
WOOD ,PVDF,PVC FILM

PERFORATION:NON-PERFORATED,1.8mm
HOLE DIAMETER


OVERALL ISOMETRIC VIEW

PROJECT:COLD-ROLLED BAFFLE
SPECIFICATIONS
DRAWING NUMBER:BAFFLE A1.0
SCALE:AS SHOWN
DRAWN BY:TALENT BUILDING PRODUCTS
DATE:3/1/2026



50 mm BY 50 mm , 50mm SPACING
2" BY 2", 2" SPACING

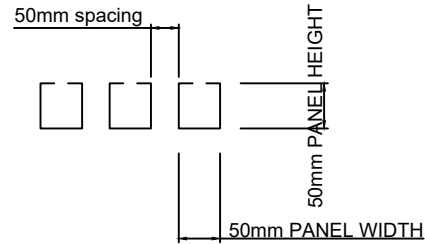

25 mm BY 100mm , 100mm SPACING
1" BY 4", 4" SPACING

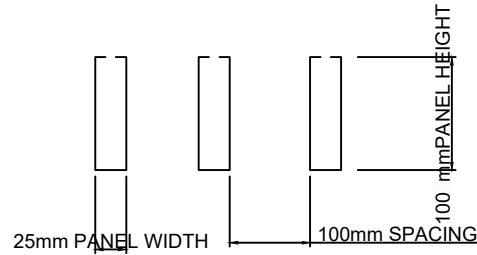

50 mm BY 150 mm , 150mm SPACING
2" BY 6", 6" SPACING

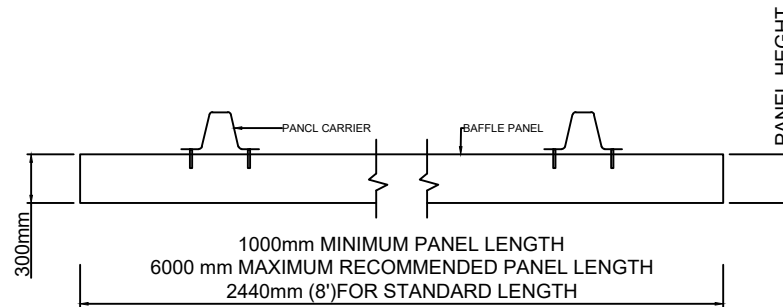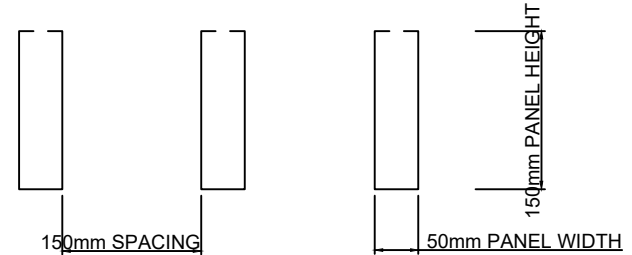

The provided drawings show typical installation. Talent Building Products, Inc. assumes no responsibility and liability for any errors that may inadvertently appear in the drawings.

Sacramento.ca

857 272 5920

www.talentceilings.com

SPECIFICATIONS

MATERIAL:ALUMINUM COLD-ROLLED
BAFFLE PANEL , STEEL PANEL CARRIER

FINISH:POWDER COAT,PRE-PAINTED
WOOD ,PVDF,PVC FILM

PERFORATION:NON-PERFORATED ,1.8mm
HOLE DIAMETER

PANEL SPECIFICATIONS

PROJECT:COLD-ROLLED BAFFLE
SPECIFICATIONS


DRAWING NUMBER:BAFFLE A1.1

SCALE:AS SHOWN


DRAWN BY:TALENT BUILDING PRODUCTS

DATE:3/1/2026


50 BY 50 mm ,2"BY 2"

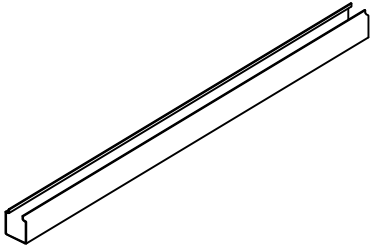

25 BY 100 mm ,1"BY 4"

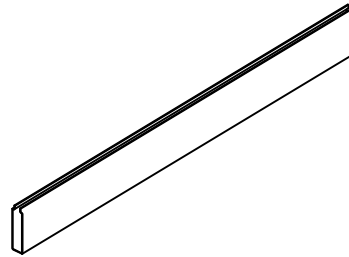

50 BY 150mm ,2" BY6"

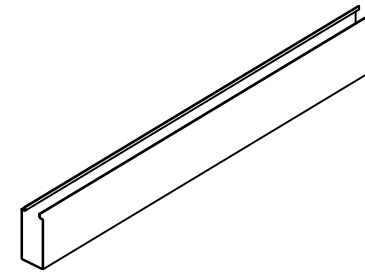

MATERIAL THICKNESS

RECOMMENDED THICKNESS :0.5-0.8mm ALUMINUM
STANDARD THICKNESS :0.6mm ALUMINUM

MATERIAL THICKNESS

RECOMMENDED THICKNESS :06-0.9mm ALUMINUM
STANDARD THICKNESS :0.6mm ALUMINUM

MATERIAL THICKNESS

RECOMMENDED THICKNESS :0.8-1.2mm ALUMINUM
STANDARD THICKNESS :0.8mm ALUMINUM

PANEL FINISHES

POWDER COATED -----INTERIOR
PRE -PAINTED WOOD FINISH -----INTERIOR
PVDF - EXTERIOR
PVC-----INTERIOR AND EXTERIOR

PANEL FINISHES

POWDER COATED -----INTERIOR
PRE -PAINTED WOOD FINISH -----INTERIOR
PVDF - EXTERIOR
PVC-----INTERIOR AND EXTERIOR

PANEL FINISHES

POWDER COATED -----INTERIOR
PRE -PAINTED WOOD FINISH -----INTERIOR
PVDF - EXTERIOR
PVC-----INTERIOR AND EXTERIOR

PERFORATION OPTIONS

AVAILABLE FOR PANEL'S SIDES AND/OR BOTTOM
1.8mm HOLE DIAMETER
10% OPEN AREA OR 20% OPNE AREA

PERFORATION OPTIONS

AVAILABLE FOR PANEL'S SIDES AND/OR BOTTOM
1.8mm HOLE DIAMETER
10% OPEN AREA OR 20% OPNE AREA

PERFORATION OPTIONS

AVAILABLE FOR PANEL'S SIDES AND/OR BOTTOM
1.8mm HOLE DIAMETER
10% OPEN AREA OR 20% OPNE AREA

PANEL MATERIALS,FINISHES ,AND PERFORATIONS

SCALE: NOT TO SCALE



The provided drawings show typical installation. Talent Building Products, Inc. assumes no responsibility and liability for any errors that may inadvertently appear in the drawings.

Sacramento.ca

857 272 5920

www.talentceilings.com


SPECIFICATIONS
MATERIAL:ALUMINUM
COLD-ROLLED BAFFLE
PANEL,STEEL PANEL CARRIER

FINISH:POWDER
COAT,PRE-PAINTED WOOD
,PVDF,PVC FILM

PERFORATION:NON-PERFORATED,
1.8mm HOLE DIAMETER

PANEL SPECIFICATIONS

PROJECT:COLD-ROLLED BAFFLE
SPECIFICATIONS
DRAWING NUMBER:BAFFLE A1.2
SCALE:AS SHOWN
DRAWN BY:TALENT BUILDING PRODUCTS
DATE:3/1/2026

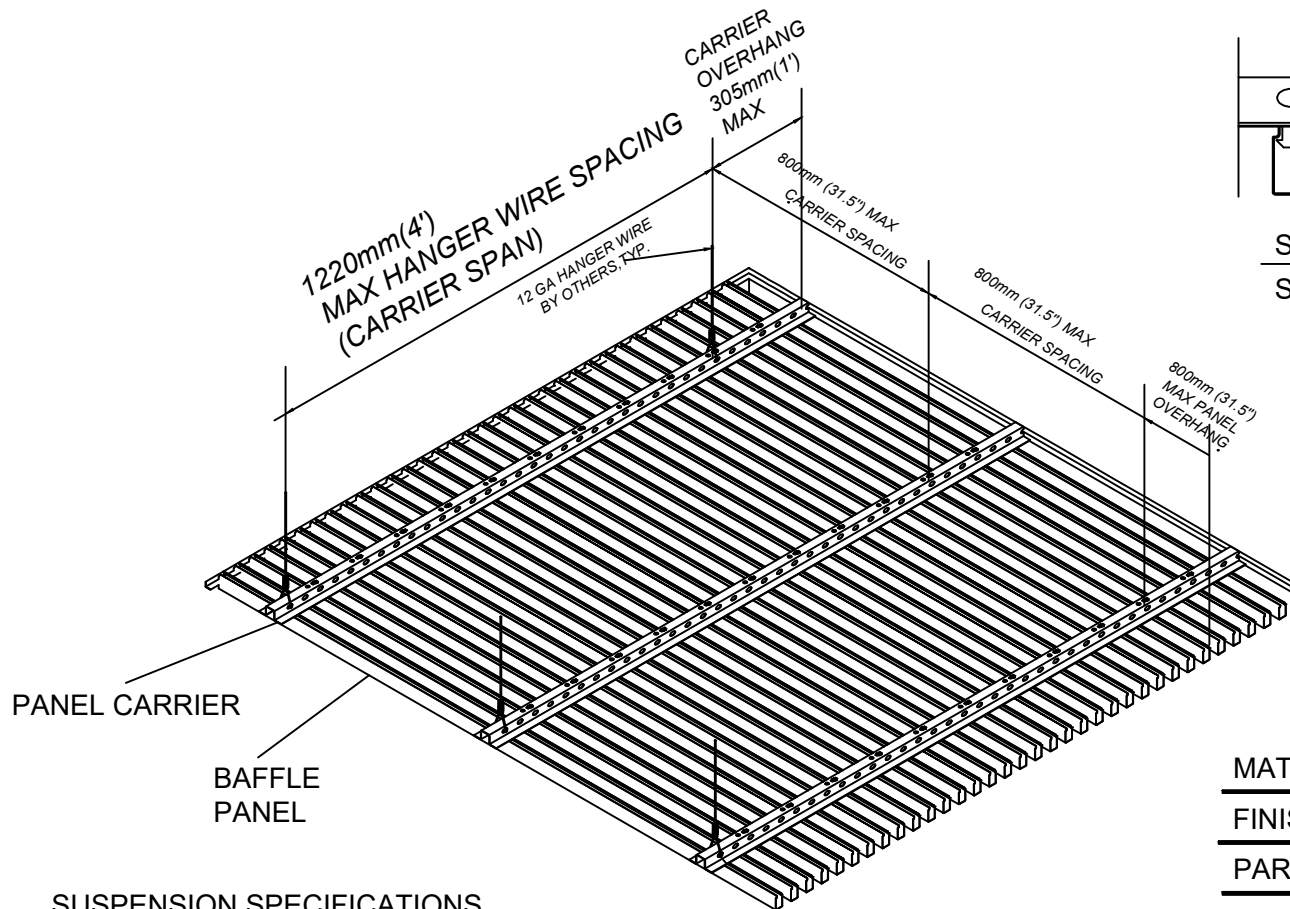


PANEL CARRIER

BAFFLE
PANEL

SUSPENSION SPECIFICATIONS


SCALE NOT TO SCALE

INTERIOR INSTALLATION

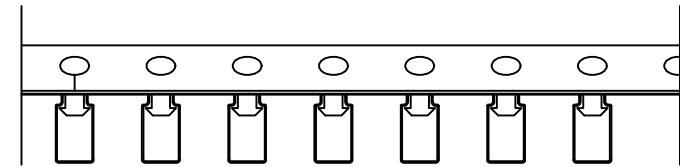

SIDE VIEW OF PANEL CARRIER WITH PANEL

SCALE:3" = 1'-0"

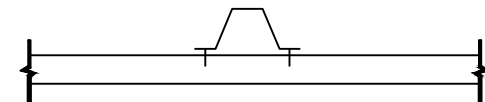

SIDE VIEW OF PANEL CARRIER WITH PANEL

SCALE:3" = 1'-0"

PANEL CARRIER*

MATERIAL: GALVANIZED STEEL

FINISH: BLACK

PART LENGTH 3000mm (9.8')

INSTALLATION 2 CARRIERS FOR 6' PANELS

RECOMMENDATION: 3 CARRIERS FOR 8' PANELS

3 CARRIERS FOR 10' PANELS



The provided drawings show typical installation. Talent Building Products, Inc. assumes no responsibility and liability for any errors that may inadvertently appear in the drawings.

Sacramento.ca

857 272 5920

www.talentceilings.com

SPECIFICATIONS

MATERIAL:ALUMINUM COLD-ROLLED
BAFFLE PANEL, STEEL PANEL CARRIER

FINISH: POWDER COAT,PRE-PAINTED
WOOD ,PVDF,PVC FILM

PERFORATION:NON-PERFORATED,1.8mm
HOLE DIAMETER

SUSPENSION SPECIFICATIONS

PROJECT:COLD-ROLLED BAFFLE
SPECIFICATIONS

DRAWING NUMBER:BAFFLE A1.3

SCALE:AS SHOWN

DRAWN BY:TALENT BUILDING PRODUCTS

DATE:3/1/2026