


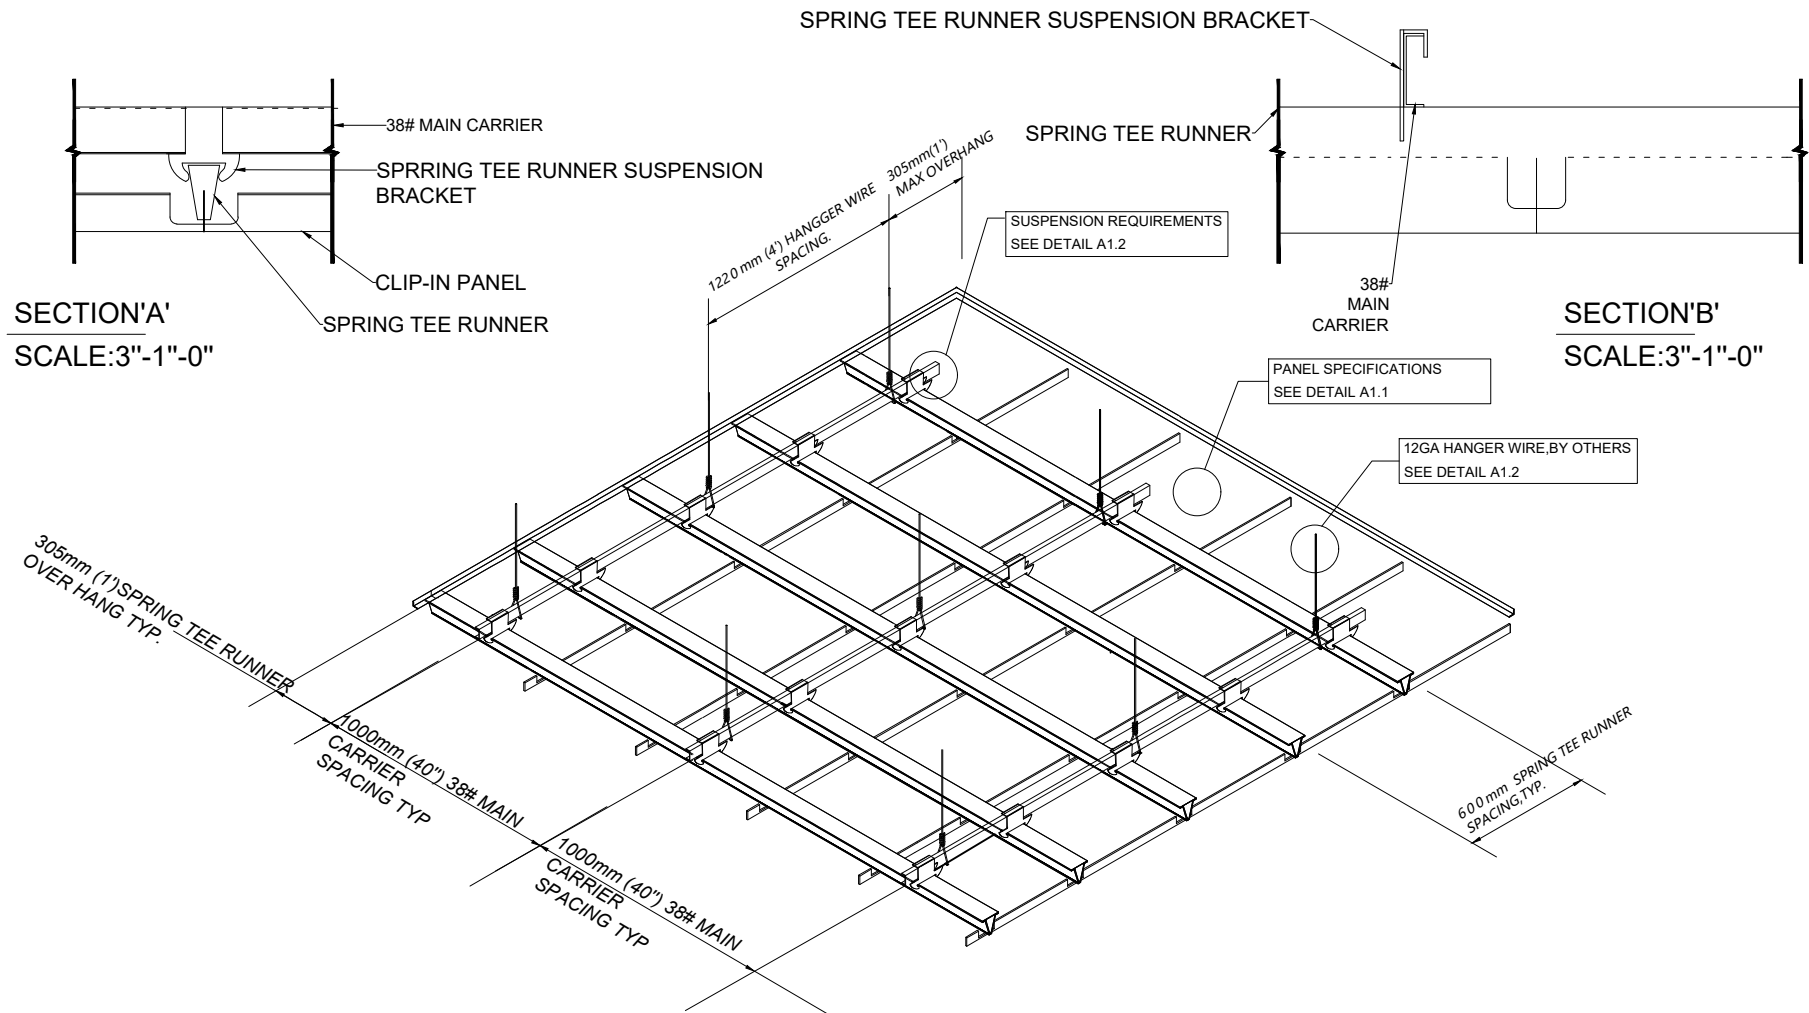

The provided drawings show typical installation. Talent Building Products, Inc. assumes no responsibility and liability for any errors that may inadvertently appear in the drawings.

Sacramento.ca

857 272 5920

www.talentceilings.com


SPECIFICATIONS

MATERIAL: ALUMINUM CLIP-IN PANEL, STEEL SPRING TEE RUNNER
FINISH: POWDER COAT, PRE-PAINTED WOOD, PVDF, PVC FLM

PERFORATION: NON-PERFORATED, STANDARD UNIFORM, SPECIAL PATTERN

OVERALL ISOMETRIC VIEW

PROJECT: CLIP-IN CEILING PRODUCT SPECIFICATIONS
DRAWING NUMBER: CLIP-IN A1.0
SCALE: AS SHOWN
DRAWN BY: TALENT BUILDING PRODUCTS
DATE: 3/1/2026

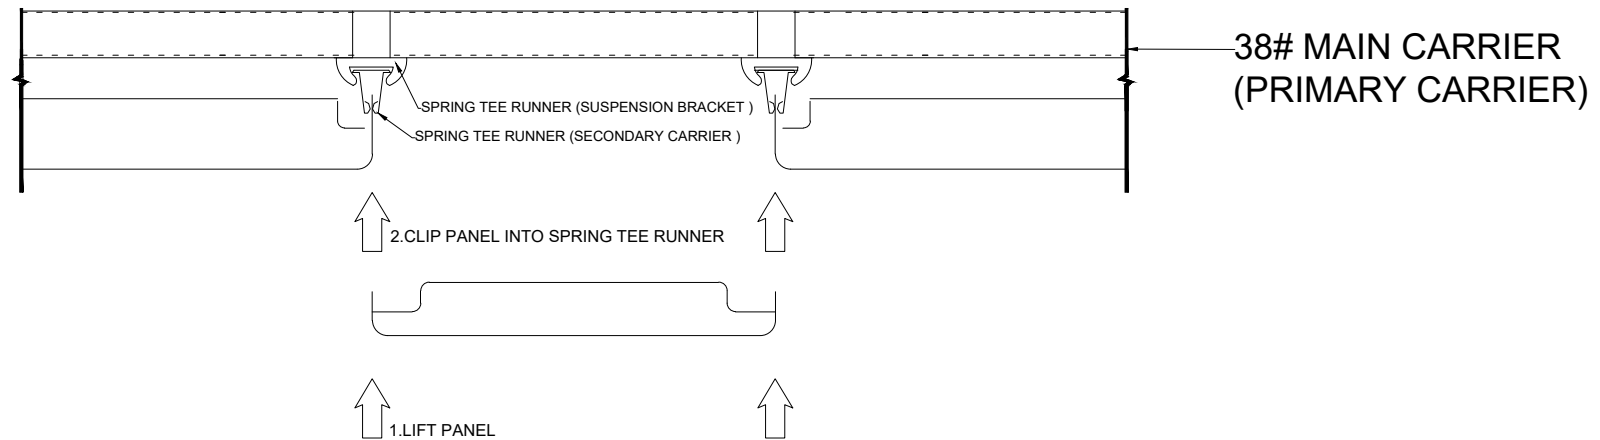

PANEL DIMENSIONS

300mm BY 600mm (11-13/16" BY 23-5/8"), 20mm EDGE HEIGHT
 600mm BY 600mm (23-5/8" BY 23-5/8"), 20mm EDGE HEIGHT
 600mm BY 1200mm (23-5/8" BY 47-1/4"), 20mm EDGE HEIGHT
 600mm BY 1800mm (23-5/8" BY 70-7/8"), 25mm EOGH HEIGHT

PANEL MATERIAL

300mm BY 600mm: 0.6mm
 600mm BY 600mm: 0.6mm
 600mm BY 1200mm: 0.9mm
 600mm BY 1800mm: 1mm

PANEL FINISHES

POWDER COATED _____ INTERIOR
 PRE -PAINTED WOOD FINISH _____ INTERIOR
 PVDF _____ EXTERIOR
 PVC FILM _____ INTERIOR AND EXTERIOR

PERFORATION OPTIONS

STANDARD UNIFORM PERFORATION
 SPECIAL PATTERN PERFORATION



The provided drawings show typical installation. Talent Building Products, Inc. assumes no responsibility and liability for any errors that may inadvertently appear in the drawings.

Sacramento.ca

857 272 5920

www.talentceilings.com

SPECIFICATIONS


MATERIAL: ALUMINUM CLIP-IN
 PANEL, STEEL SPRING TEE RUNNER

FINISH: POWDER COAT, PRE-PAINTED
 WOOD, PVDF, PVC FILM

PERFORATION: NON-PERFORATED,
 STANDARD UNIFORM, SPECIAL
 PATTERN

PANEL SPECIFICATIONS

PROJECT: CLIP-IN CEILING PRODUCT SPECIFICATIONS
 DRAWING NUMBER: CLIP-IN A1.1
 SCALE: AS SHOWN
 DRAWN BY: TALENT BUILDING PRODUCTS
 DATE: 3/1/2026

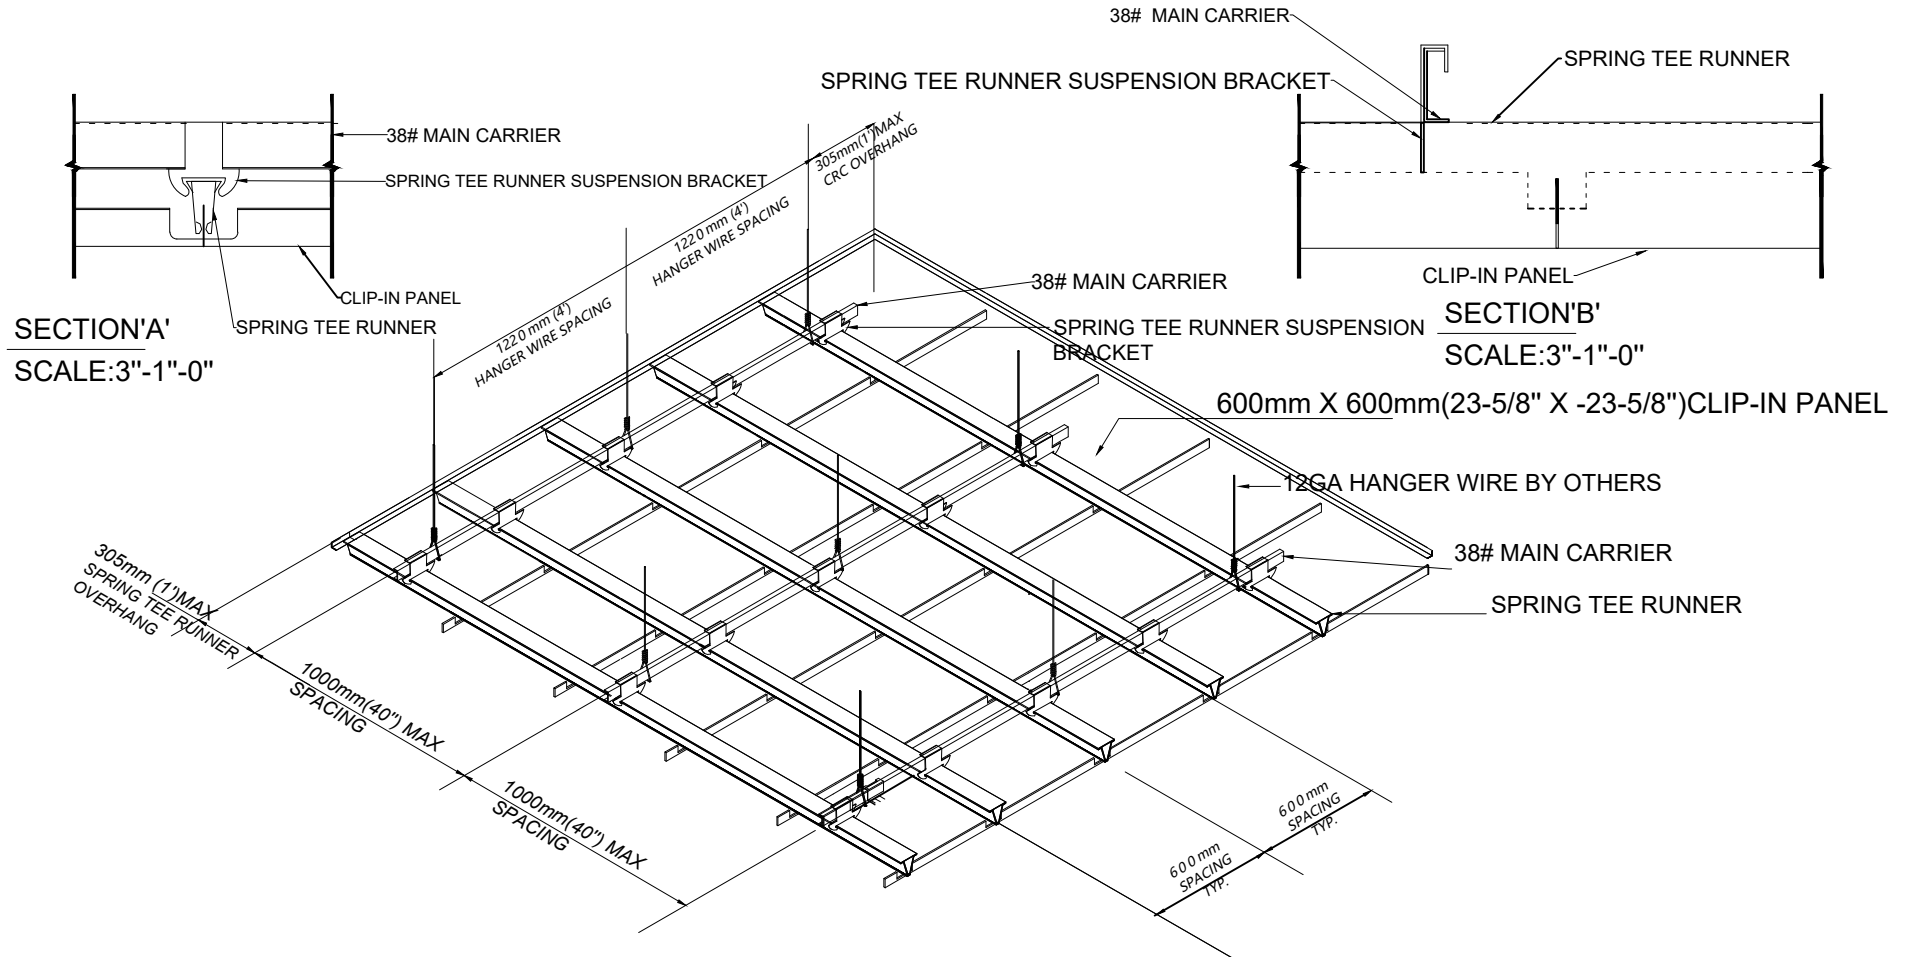

The provided drawings show typical installation. Talent Building Products, Inc. assumes no responsibility and liability for any errors that may inadvertently appear in the drawings.

Sacramento.ca

857 272 5920

www.talentceilings.com

SPECIFICATIONS

MATERIAL: ALUMINUM CLIP-IN PANEL, STEEL SPRING TEE RUNNER

FINISH: POWDER COAT, PRE-PAINTED WOOD, PVDF, PVC FILM

PERFORATION: NON-PERFORATED, STANDARD UNIFORM, SPECIAL PATTERN

SUSPENSION SPECIFICATIONS

PROJECT: CLIP-IN CEILING PRODUCT SPECIFICATIONS

DRAWING NUMBER: CLIP-IN A1.2

SCALE: AS SHOWN

DRAWN BY: TALENT BUILDING PRODUCTS

DATE: 3/1/2026