


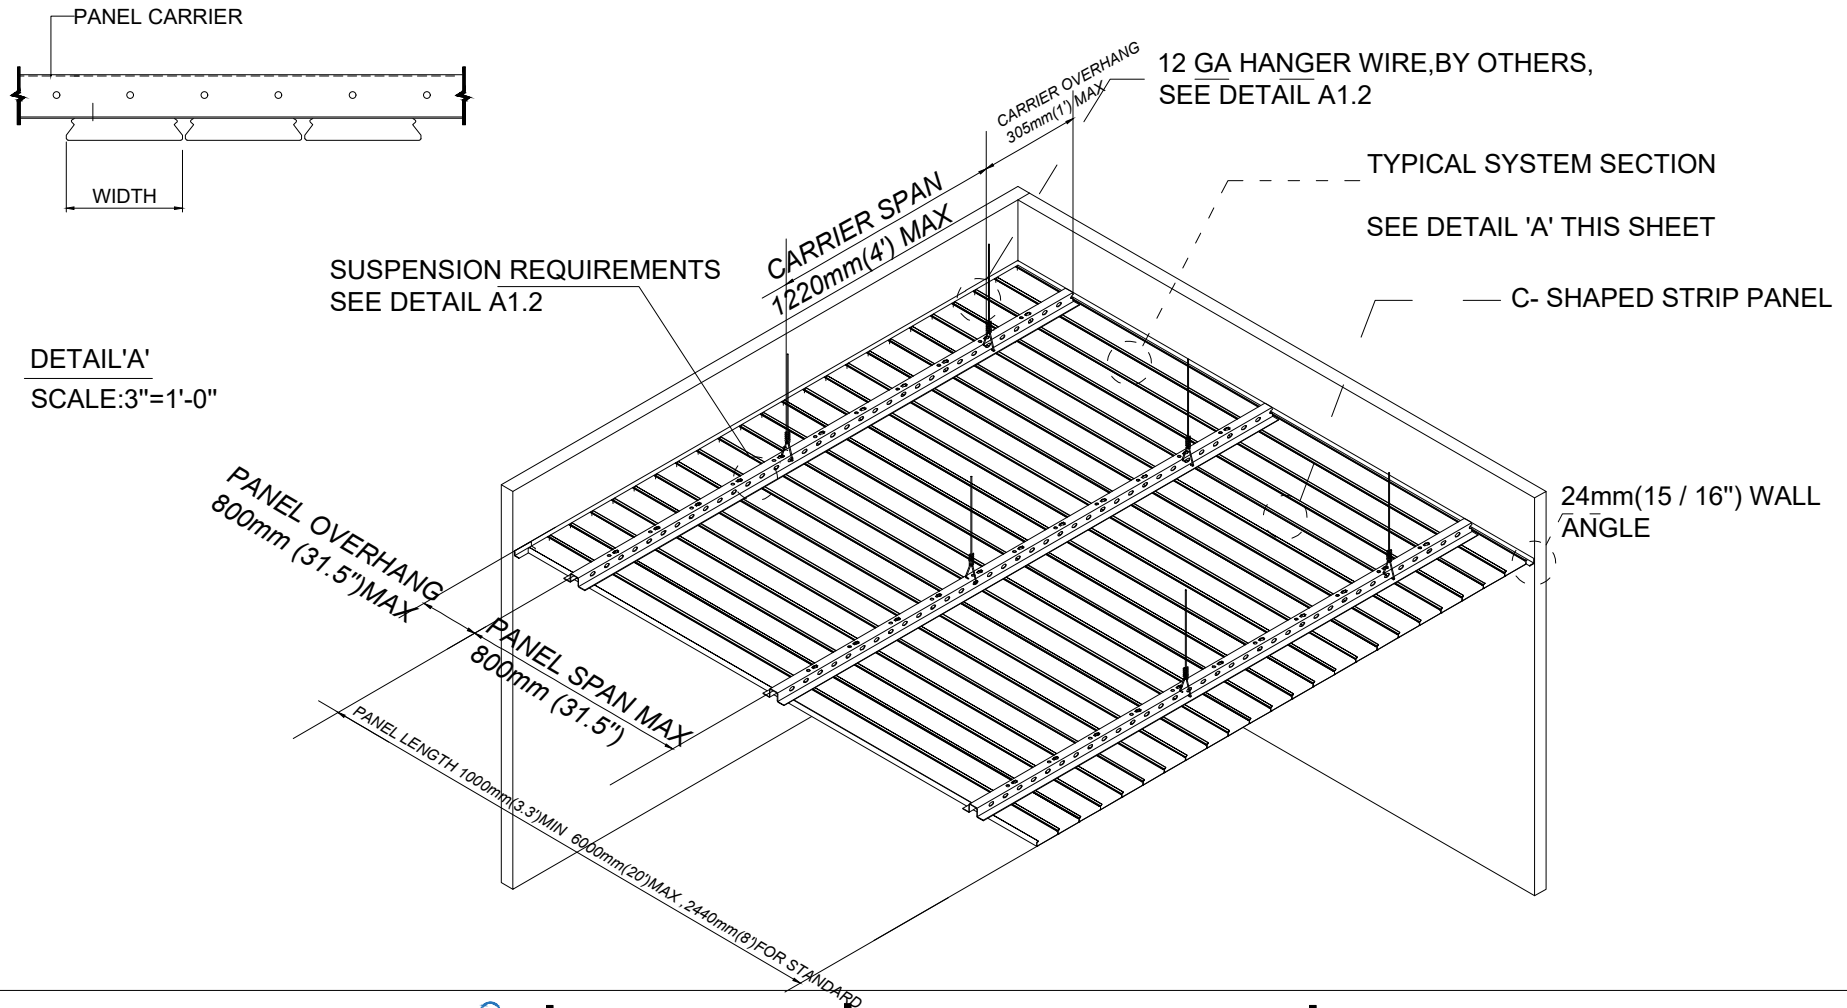

The provided drawings show typical installation. Talent Building Products, Inc. assumes no responsibility and liability for any errors that may inadvertently appear in the drawings.

Sacramento.ca

857 272 5920

www.talentceilings.com

SPECIFICATIONS



MATERIAL: ALUMINUM C-SHAPED STRIP PANEL, STEEL PANEL CARRIER

FINISH: POWDER COAT, PRE-PAINTED WOOD, PVDF, PVC FILM

PERFORATION: NON-PERFORATED, 1.8mm HOLE DIAMETER

OVERALL ISOMETRIC VIEW

PROJECT: C-SHAPED CEILING PRODUCT SPECIFICATIONS
DRAWING NUMBER: C-SHAPED A1.0
SCALE: AS SHOWN
DRAWN BY: TALENT BUILDING PRODUCTS
DATE: 3/1/2026

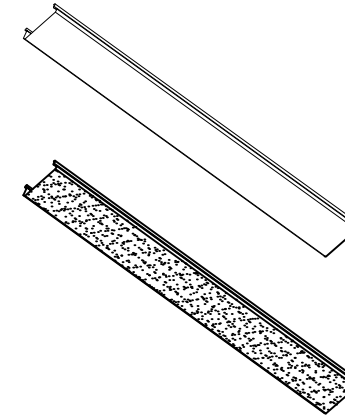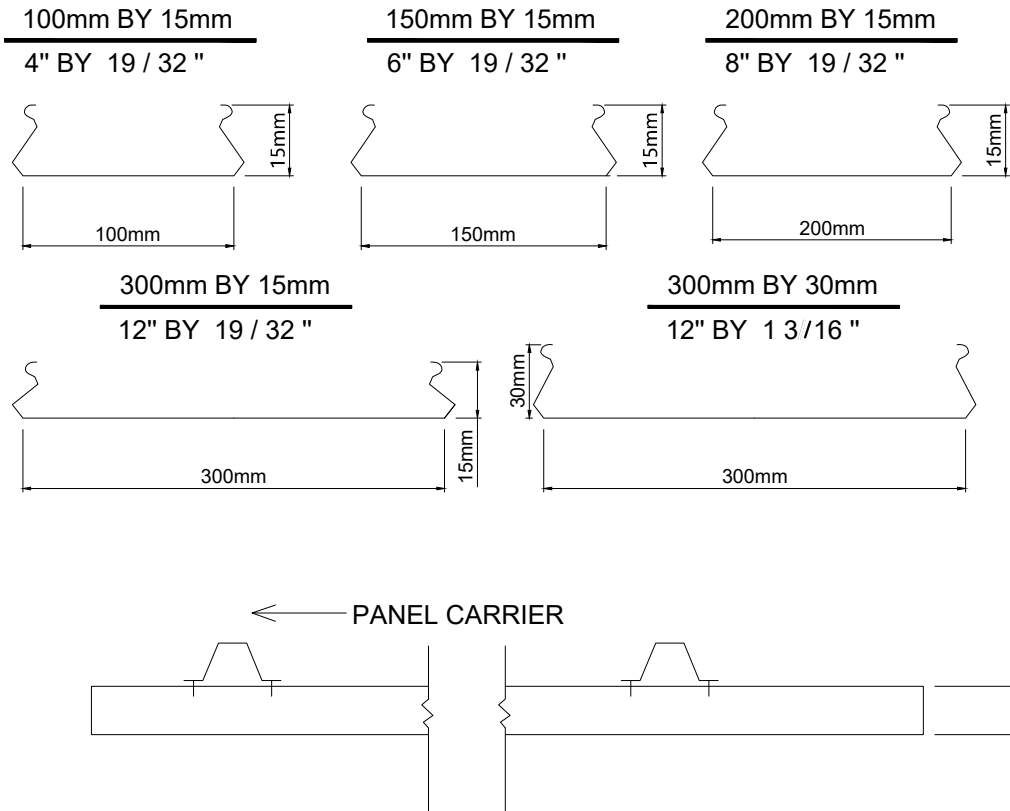

MATERIAL THICKNESS

100mm BY 15mm :0.6mm ALUMINUM
 150mm BY 15mm :0.7mm ALUMINUM
 200mm BY 15mm :0.7mm ALUMINUM
 300mm BY 15mm :0.9mm ALUMINUM
 300mm BY 30mm :0.9mm ALUMINUM

PANEL FINISHES

POWDER COATED ——— INTERIOR
 PRE-PAINTED WOOD FINISH ——— INTERIOR
 PVDF ——— EXTERIOR
 PVC ——— INTERIOR AND EXTERIOR

PERFORATION OPTIONS

1.8mm HOLE DIAMETER
 10% OPEN AREA OR 20% OPEN AREA



The provided drawings show typical installation. Talent Building Products, Inc. assumes no responsibility and liability for any errors that may inadvertently appear in the drawings.

Sacramento.ca

857 272 5920

www.talentceilings.com

SPECIFICATIONS


MATERIAL:ALUMINUM C-SHAPED STRIP
 PANEL,STEEL PANEL CARRIER

FINISH:POWDER COAT,PRE-PAINTED
 WOOD ,PVDF,PVC FILM

PERFORATION:NON-PERFORATED,
 1.8mm HOLE DIAMETER

PANEL SPECIFICATIONS

PROJECT:C-SHAPED CEILING PRODUCT
 SPECIFICATIONS
 DRAWING NUMBER:C-SHAPED A1.1
 SCALE:AS SHOWN
 DRAWN BY:TALENT BUILDING PRODUCTS
 DATE:3/1/2026

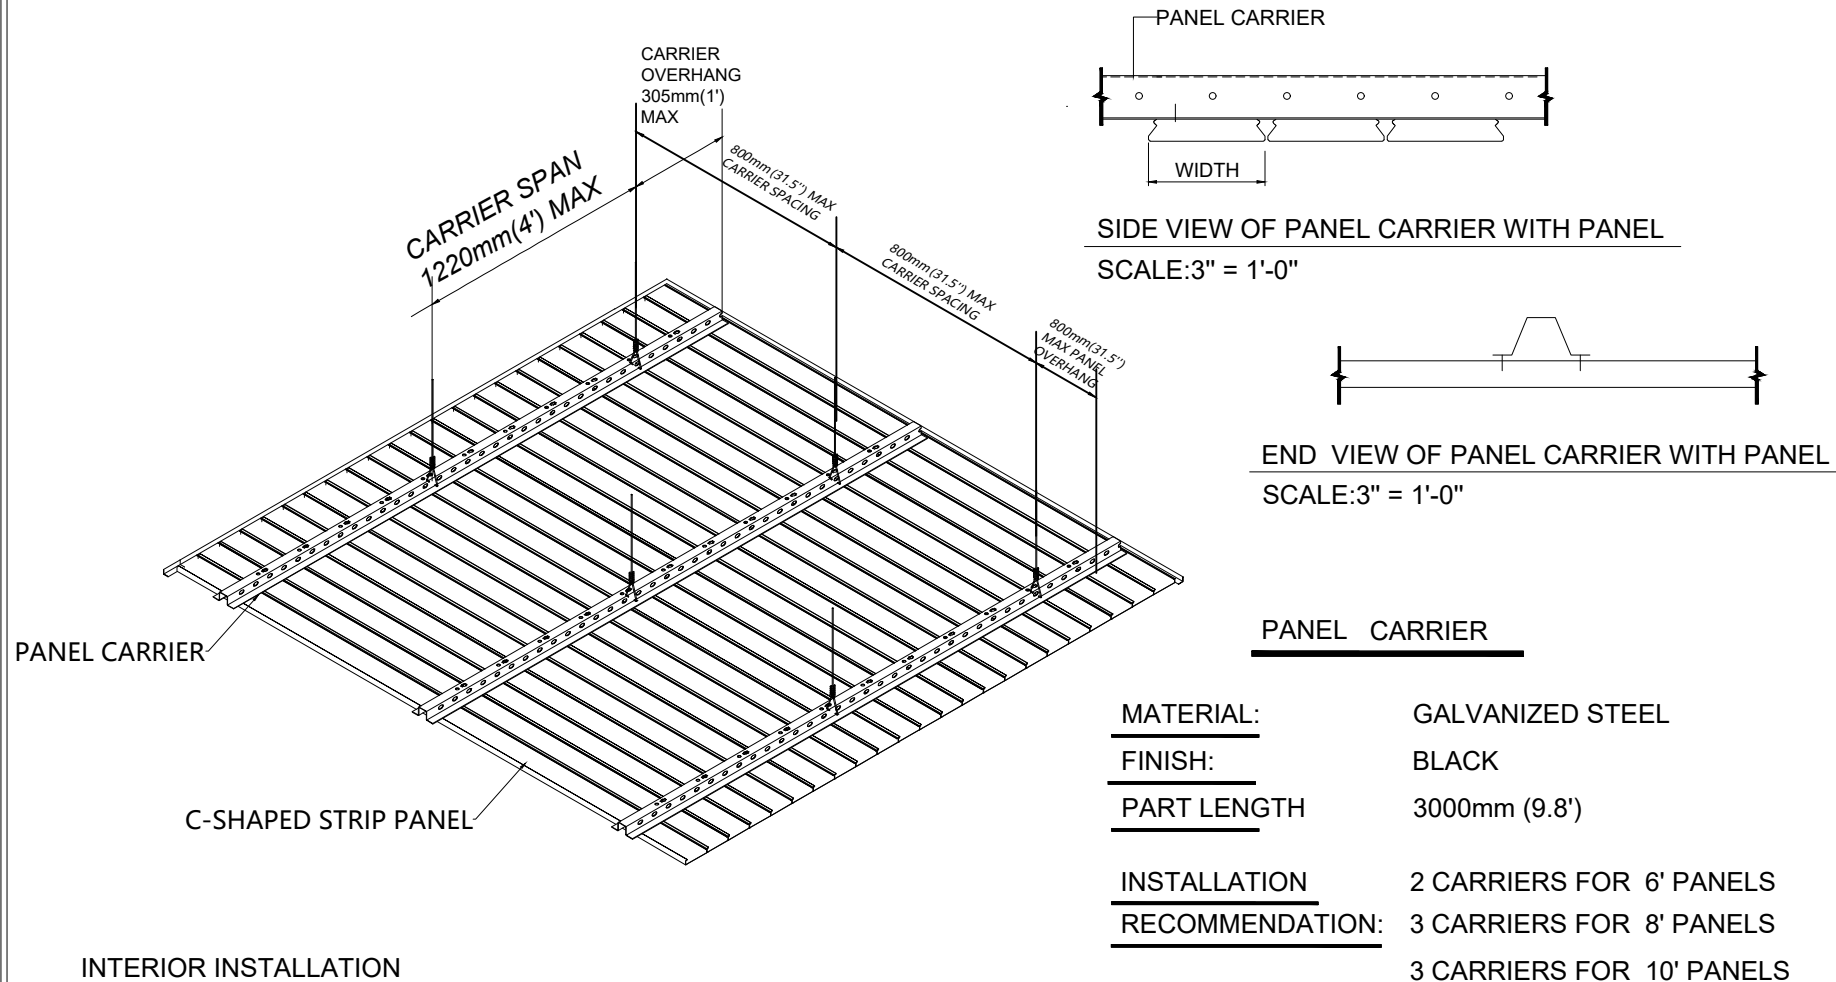

The provided drawings show typical installation. Talent Building Products, Inc. assumes no responsibility and liability for any errors that may inadvertently appear in the drawings.

Sacramento.ca

857 272 5920

www.talentceilings.com

SPECIFICATIONS

MATERIAL:ALUMINUM C-SHAPED STRIP PANEL, STEEL PANEL CARRIER

FINISH: POWDER COAT, PRE-PAINTED WOOD ,PVDF,PVC FILM

PERFORATION:NON-PERFORATED, 1.8mm HOLE DIAMETER

SUSPENSION SPECIFICATIONS

PROJECT:C-SHAPED CEILING PRODUCT SPECIFICATIONS
DRAWING NUMBER:C-SHAPED A1.2
SCALE:AS SHOWN
DRAWN BY:TALENT BUILDING PRODUCTS
DATE:3/1/2026