


DETAIL 'A'
SCALE: 3"=1'-0"

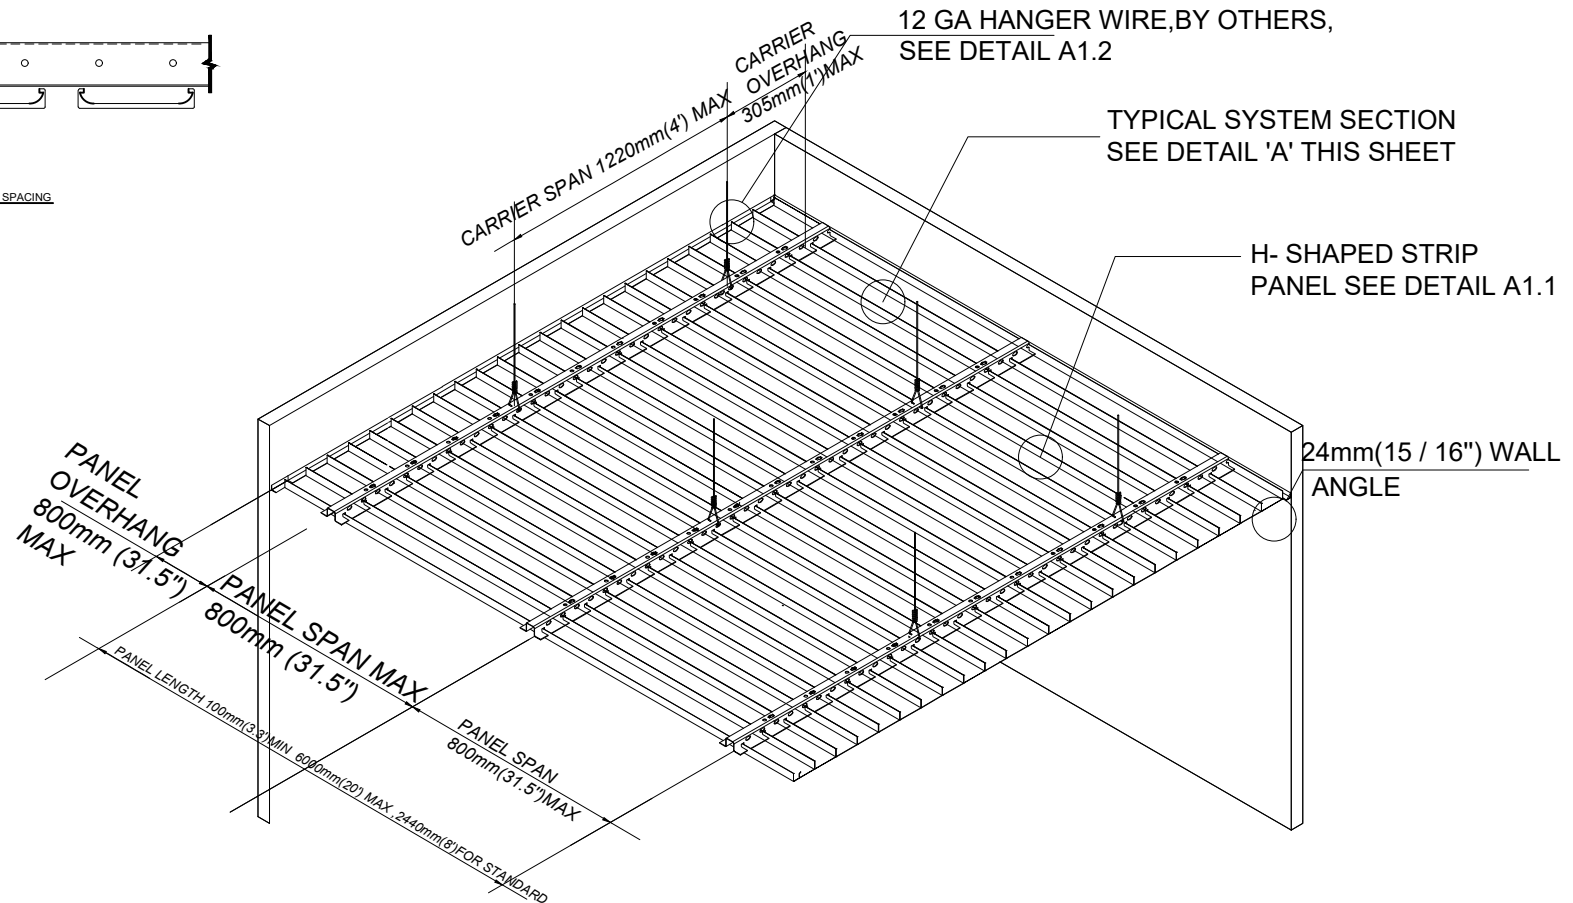

The provided drawings show typical installation. Talent Building Products, Inc. assumes no responsibility and liability for any errors that may inadvertently appear in the drawings.

Sacramento.ca

857 272 5920

www.talentceilings.com

SPECIFICATIONS

MATERIAL: ALUMINUM H-SHAPED STRIP PANEL, STEEL PANEL CARRIER


FINISH: POWDER COAT, PRE-PAINTED WOOD, PVDF, PVC FILM

PERFORATION: NON-PERFORATED, 1.8mm HOLE DIAMETER

OVERALL ISOMETRIC VIEW


PROJECT: H-SHAPED CEILING PRODUCT SPECIFICATIONS
DRAWING NUMBER: H-SHAPED A1.0
SCALE: AS SHOWN
DRAWN BY: TALENT BUILDING PRODUCTS
DATE: 3/1/2026

100mm BY 25mm , 25mm SPACING 150mm BY 25mm , 25mm SPACING 200mm BY 25mm , 25mm SPACING
 4" BY 1" ,1" SPACING 6" BY 1" ,1" SPACING 8" BY 1" ,1" SPACING

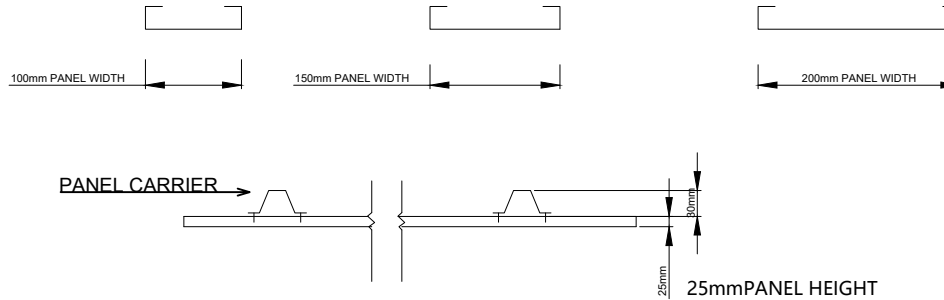

FACTORY END & SIDE PANEL VIEW

SCALE: 3" = 1'-0"

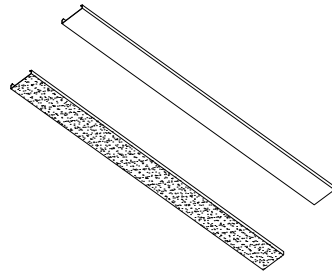

PANEL MATERIALS ,FINISHES AND PERFORATIONS

SCALE:NOT TO SCALE

MATERIAL THICKNESS

100mm BY 25mm : 0.6 mm ALUMINUM
 150mm BY 25mm : 0.6 mm ALUMINUM
 200mm BY 25mm : 0.6 mm ALUMINUM

PANEL FINISHES

POWDER COATED ————— INTERIOR
 PRE-PAINTED WOOD FINISH ————— INTERIOR
 PVDF ————— EXTERIOR
 PVC ————— INTERIOR AND EXTERIOR

PERFORATION OPTIONS

1.8 mm HOLE DIAMETER
 10% OPEN AREA OR 20% OPEN AREA



The provided drawings show typical installation. Talent Building Products, Inc. assumes no responsibility and liability for any errors that may inadvertently appear in the drawings.

Sacramento.ca

857 272 5920

www.talentceilings.com

SPECIFICATIONS



MATERIAL:ALUMINUM H-SHAPED STRIP
 PANEL, STEEL PANEL CARRIER

FINISH:POWDER COAT,PRE-PAINTED
 WOOD ,PVDF,PVC FILM

PERFORATION:NON-PERFORATED,
 1.8mm HOLE DIAMETER


PANEL SPECIFICATIONS

PROJECT:H-SHAPED CEILING PRODUCT
 SPECIFICATIONS
 DRAWING NUMBER:H-SHAPED A1.1
 SCALE:AS SHOWN
 DRAWN BY:TALENT BUILDING PRODUCTS
 DATE:3/1/2026

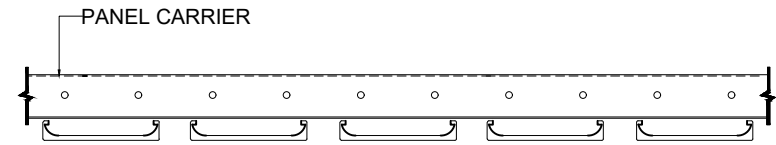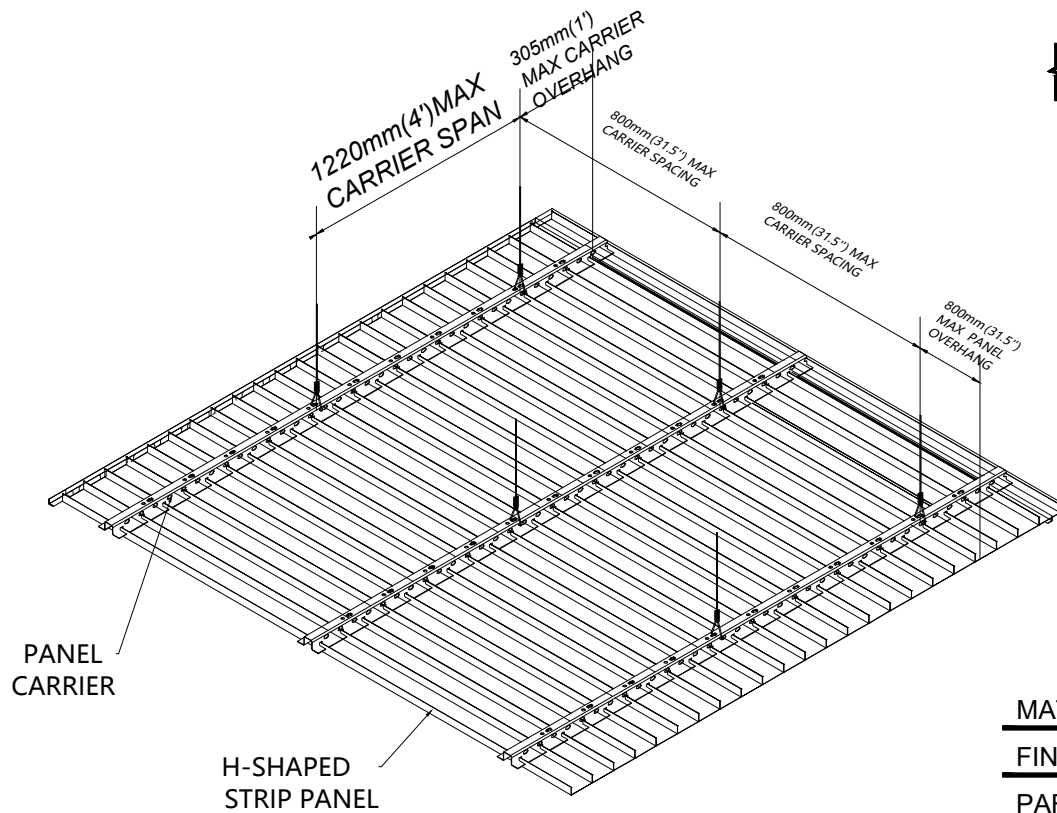

SIDE VIEW OF PANEL CARRIER WITH PANER

SCALE: 3" = 1'-0"

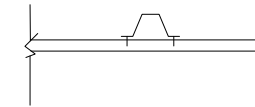

END VIEW OF PANEL CARRIER WITH PANEL

SCALE: 3" = 1'-0"

PANEL CARRIER

MATERIAL:

GALVANIZED STEEL

FINISH:

BLACK

PART LENGTH:

3000mm (9.8')

INSTALLATION

RECOMMENDATION :

2 CARRIERS FOR 6' PANELS

3 CARRIERS FOR 8' PANELS

3 CARRIERS FOR 10' PANELS



The provided drawings show typical installation. Talent Building Products, Inc. assumes no responsibility and liability for any errors that may inadvertently appear in the drawings.

Sacramento.ca

857 272 5920

www.talentceilings.com

SPECIFICATIONS

MATERIAL:ALUMINUM H-SHAPED STRIP PANEL,STEEL PANEL CARRIER

FINISH:POWDER COAT,PRE-PAINTED WOOD ,PVDF,PVC FILM

PERFORATION:NON-PERFORATED, 1.8mm HOLE DIAMETER

SUSPENSION SPECIFICATIONS

PROJECT:H-SHAPED CEILING PRODUCT SPECIFICATIONS
DRAWING NUMBER:H-SHAPED A1.2
SCALE:AS SHOWN
DRAWN BY:TALENT BUILDING PRODUCTS
DATE:3/1/2026